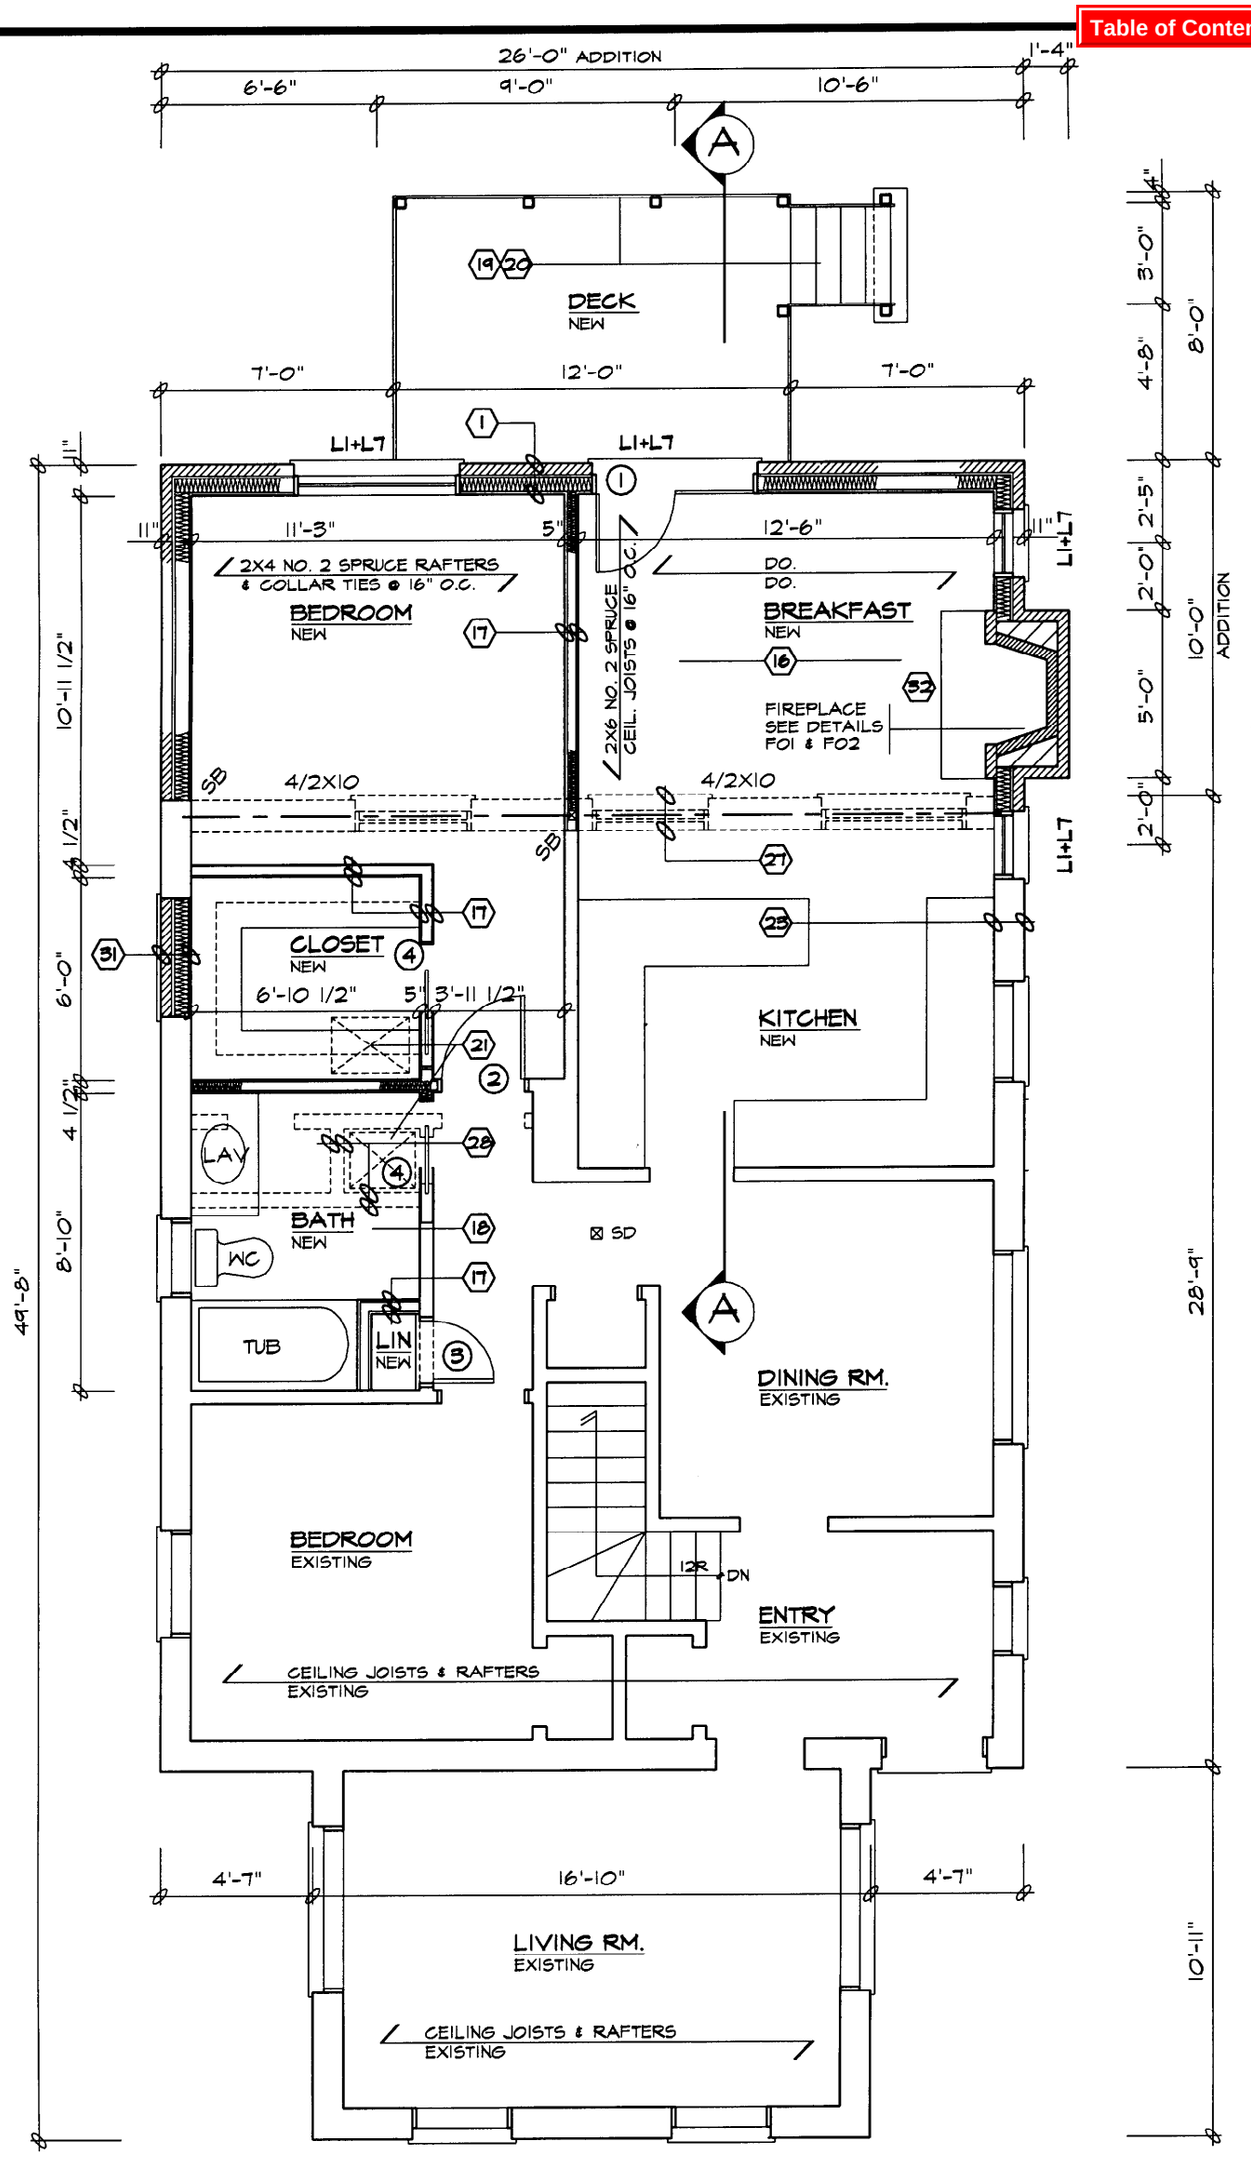

GROUND FLOOR PLAN

SCALE 3/16" = 1'- 0"

TACBOC

SAMPLE DRAWINGS FOR PERMIT APPLICATION

GROUND FLOOR PLAN

DWG. NO.

A05

07-98